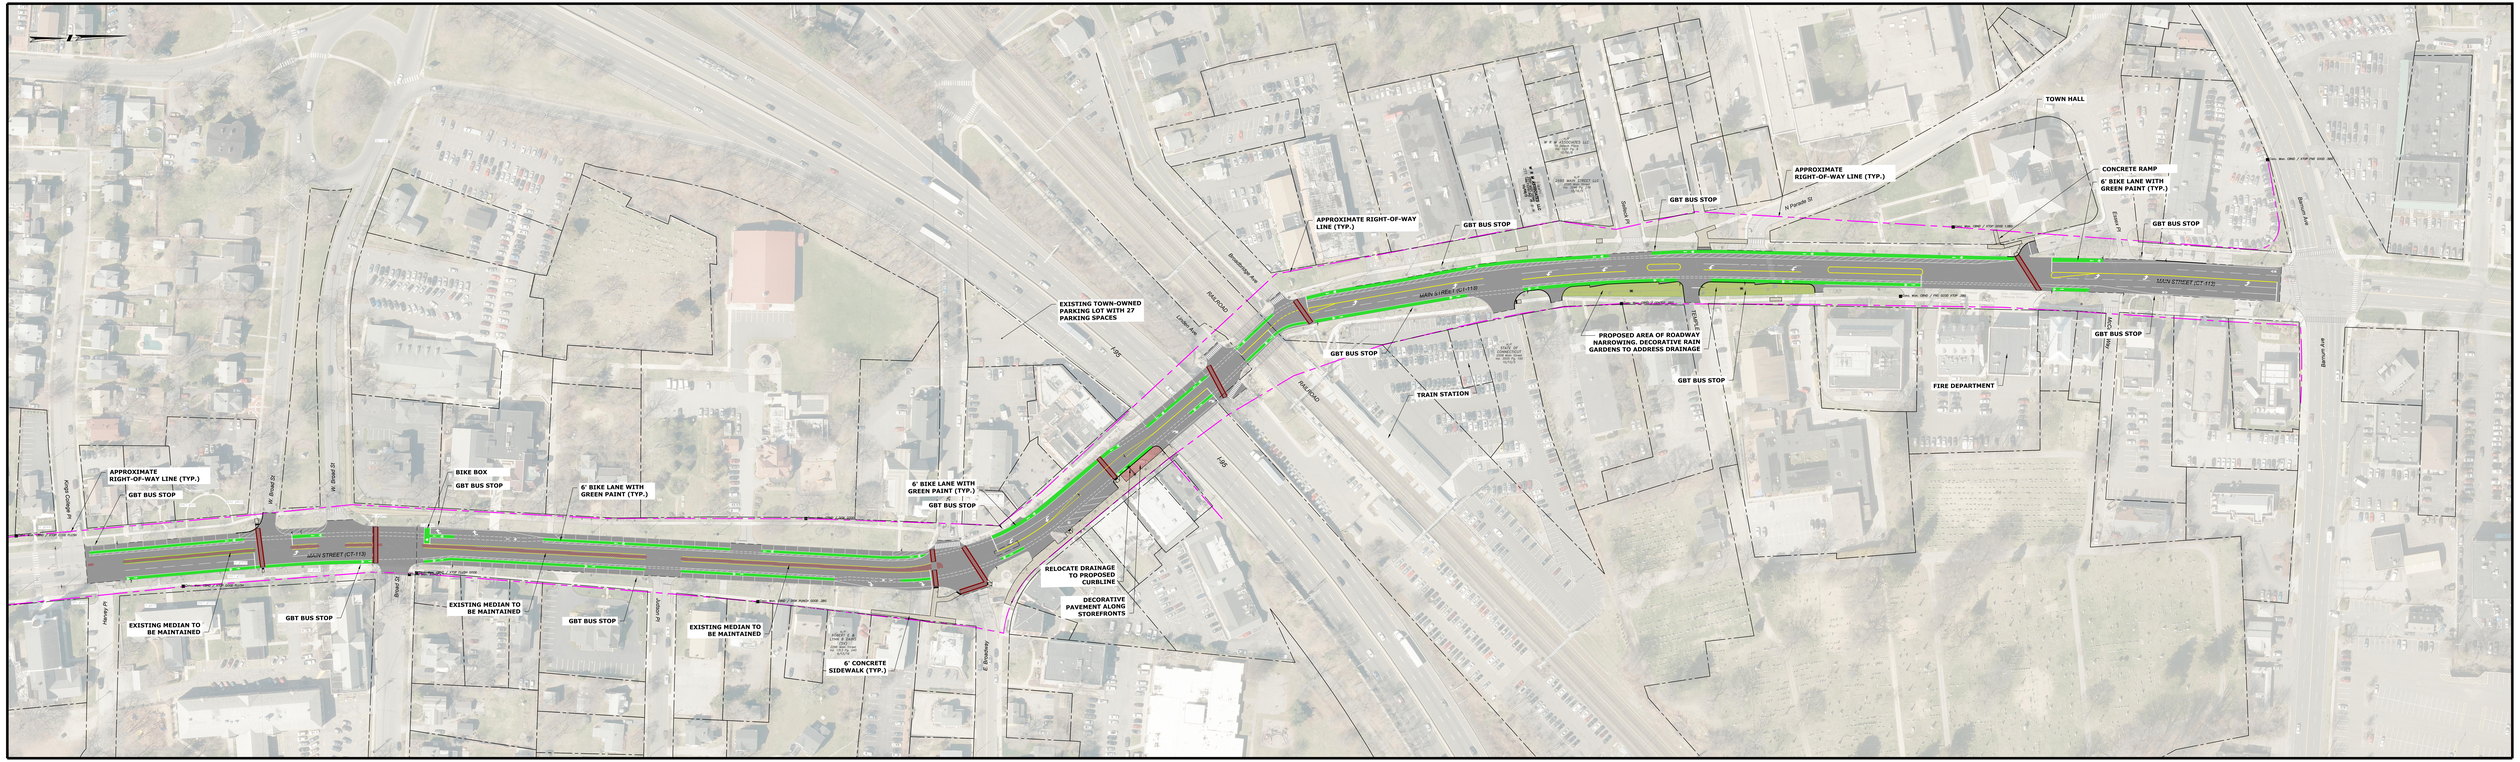

MAIN STREET STREETSCAPE IMPROVEMENTS

STRATFORD, CONNECTICUT

OCTOBER 1, 2020

BSC GROUP
655 Winding Brook Drive
Glastonbury, Connecticut 06033
860 652 8227